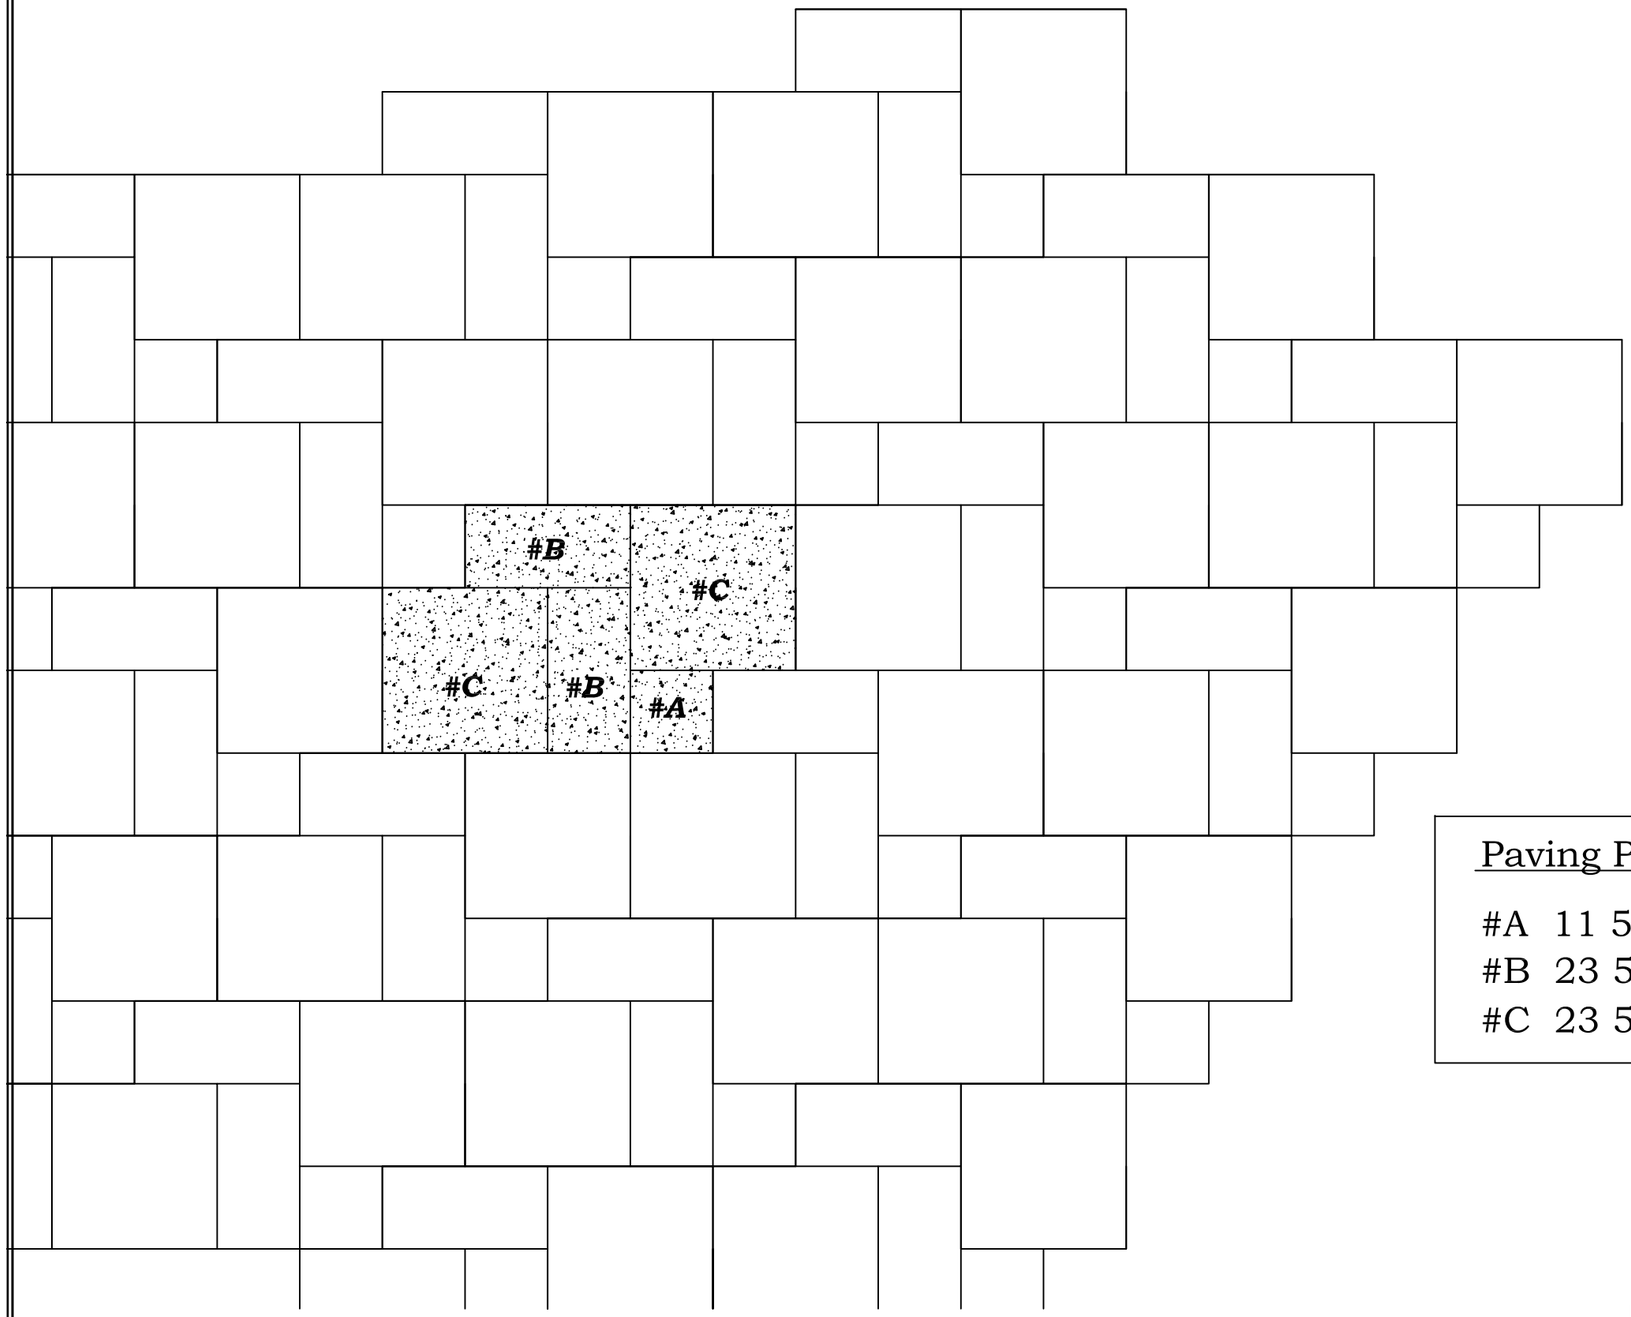


Pattern #3

Paving Pattern = 13 sqare feet per pattern

#A 11 5/8" x 11 5/8-----1 piece
#B 23 5/8" x 11 5/8-----2 pieces
#C 23 5/8" x 23 5/8-----2 pieces

Earthworks, Inc: PH: 573-547-9097 FX: 573-547-6067
4287 North hwy 51 : Perryville, MO. 63775

Job Name:
Location:

Architect :

Contractor : Malibu Stone

Job# KQ21-	Sht.# 3 of
Materials:	
Finishes:	

Date:	Copies:	: Submitted For :
5/27	1 each	Approval